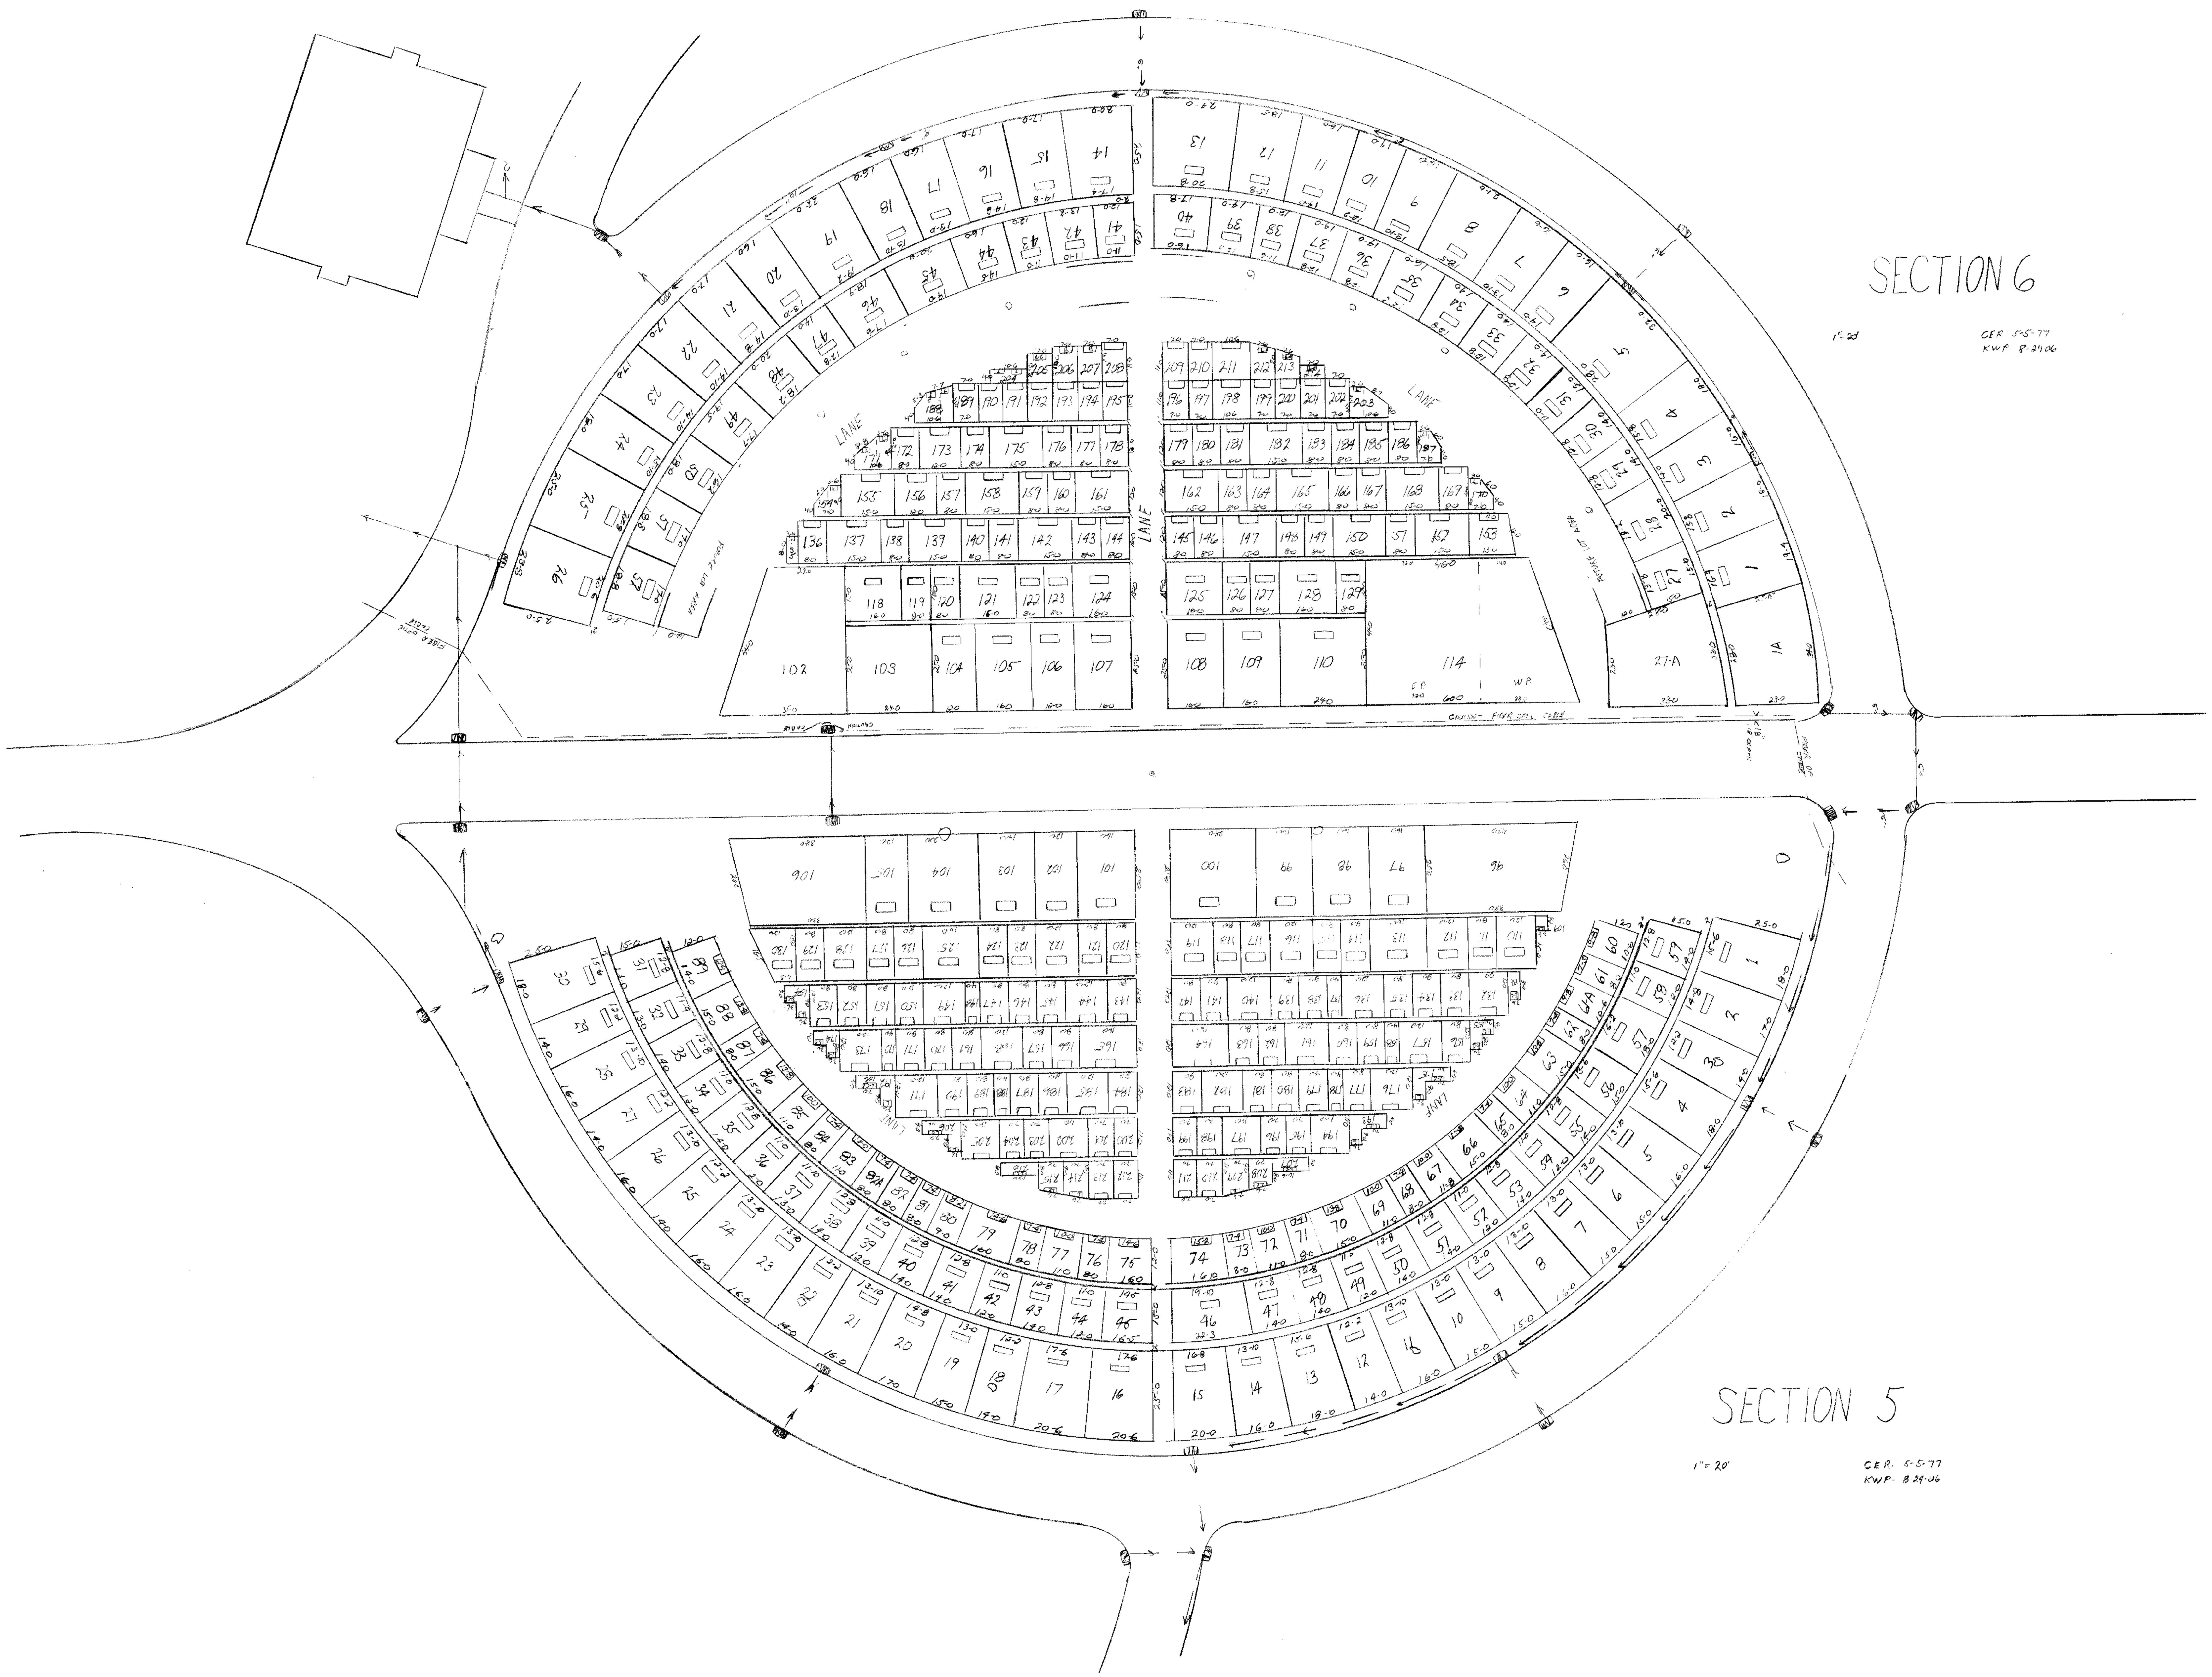
SECTION 6
1"=20'
CER 5-5-77
KWP 8-24-06
LANE
FUTURE LOT AREA
CAUTION FIBER OPTIC CABLE
SECTION 5
1"=20'
CER. 5-5-77
KWP- 8-24-06